


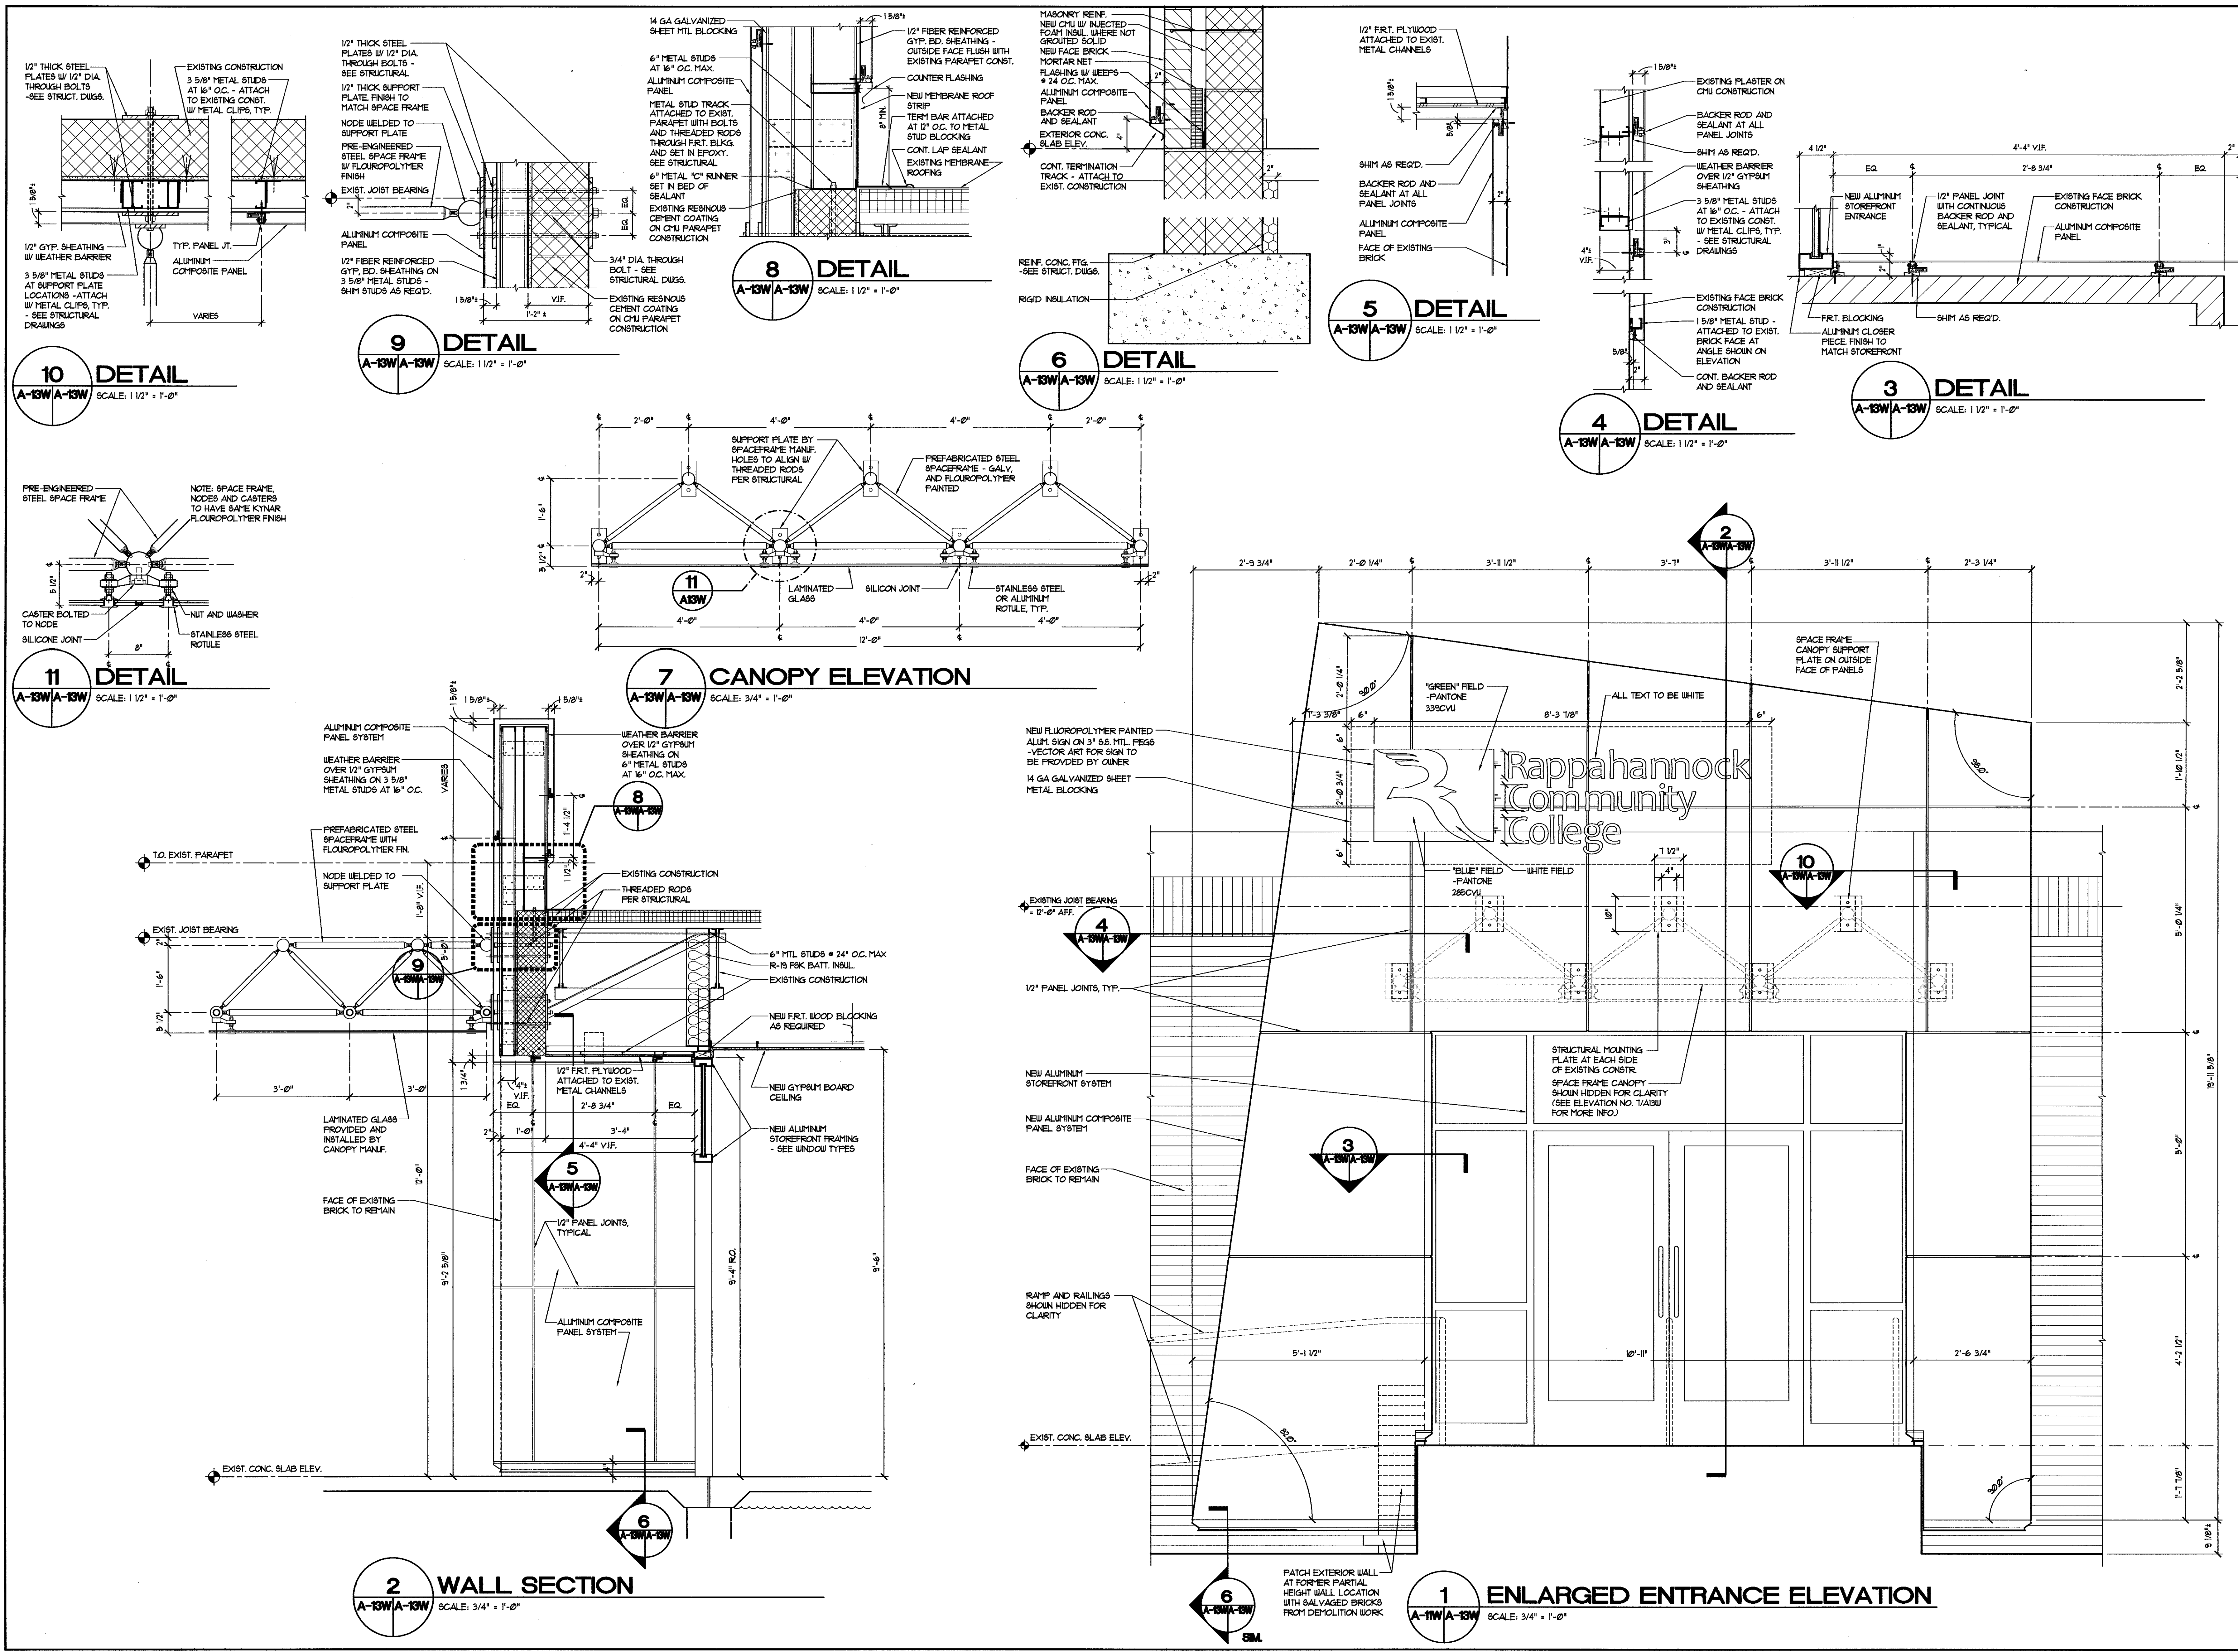

mbj ARCHITECTURE
A Professional Limited Company
GROVE PARK SQUARE
11537-B NUCKOLS ROAD
Glen Allen, Virginia 23069
(804) 273-9811 Fax: (804) 273-9843

mbj
ARCHITECTS

**RAPPAHANNOCK
COMMUNITY COLLEGE**
CAMPUS RENOVATIONS
WARSAW + GLENNES, VIRGINIA
PC: 260-17712

ENTRANCE ELEVATION AND DETAILS
WARSAW CAMPUS

Date: MAY 11, 2010

REVISIONS

NO.	DATE

COMMONWEALTH OF VIRGINIA

STEPHEN FLOYD
REGISTERED ARCHITECT
Lic. No. 0192047
5/13/2010

ARCHITECT

Sheet
A-13W
File Number
RCC-A13W-ENTRANCEDET